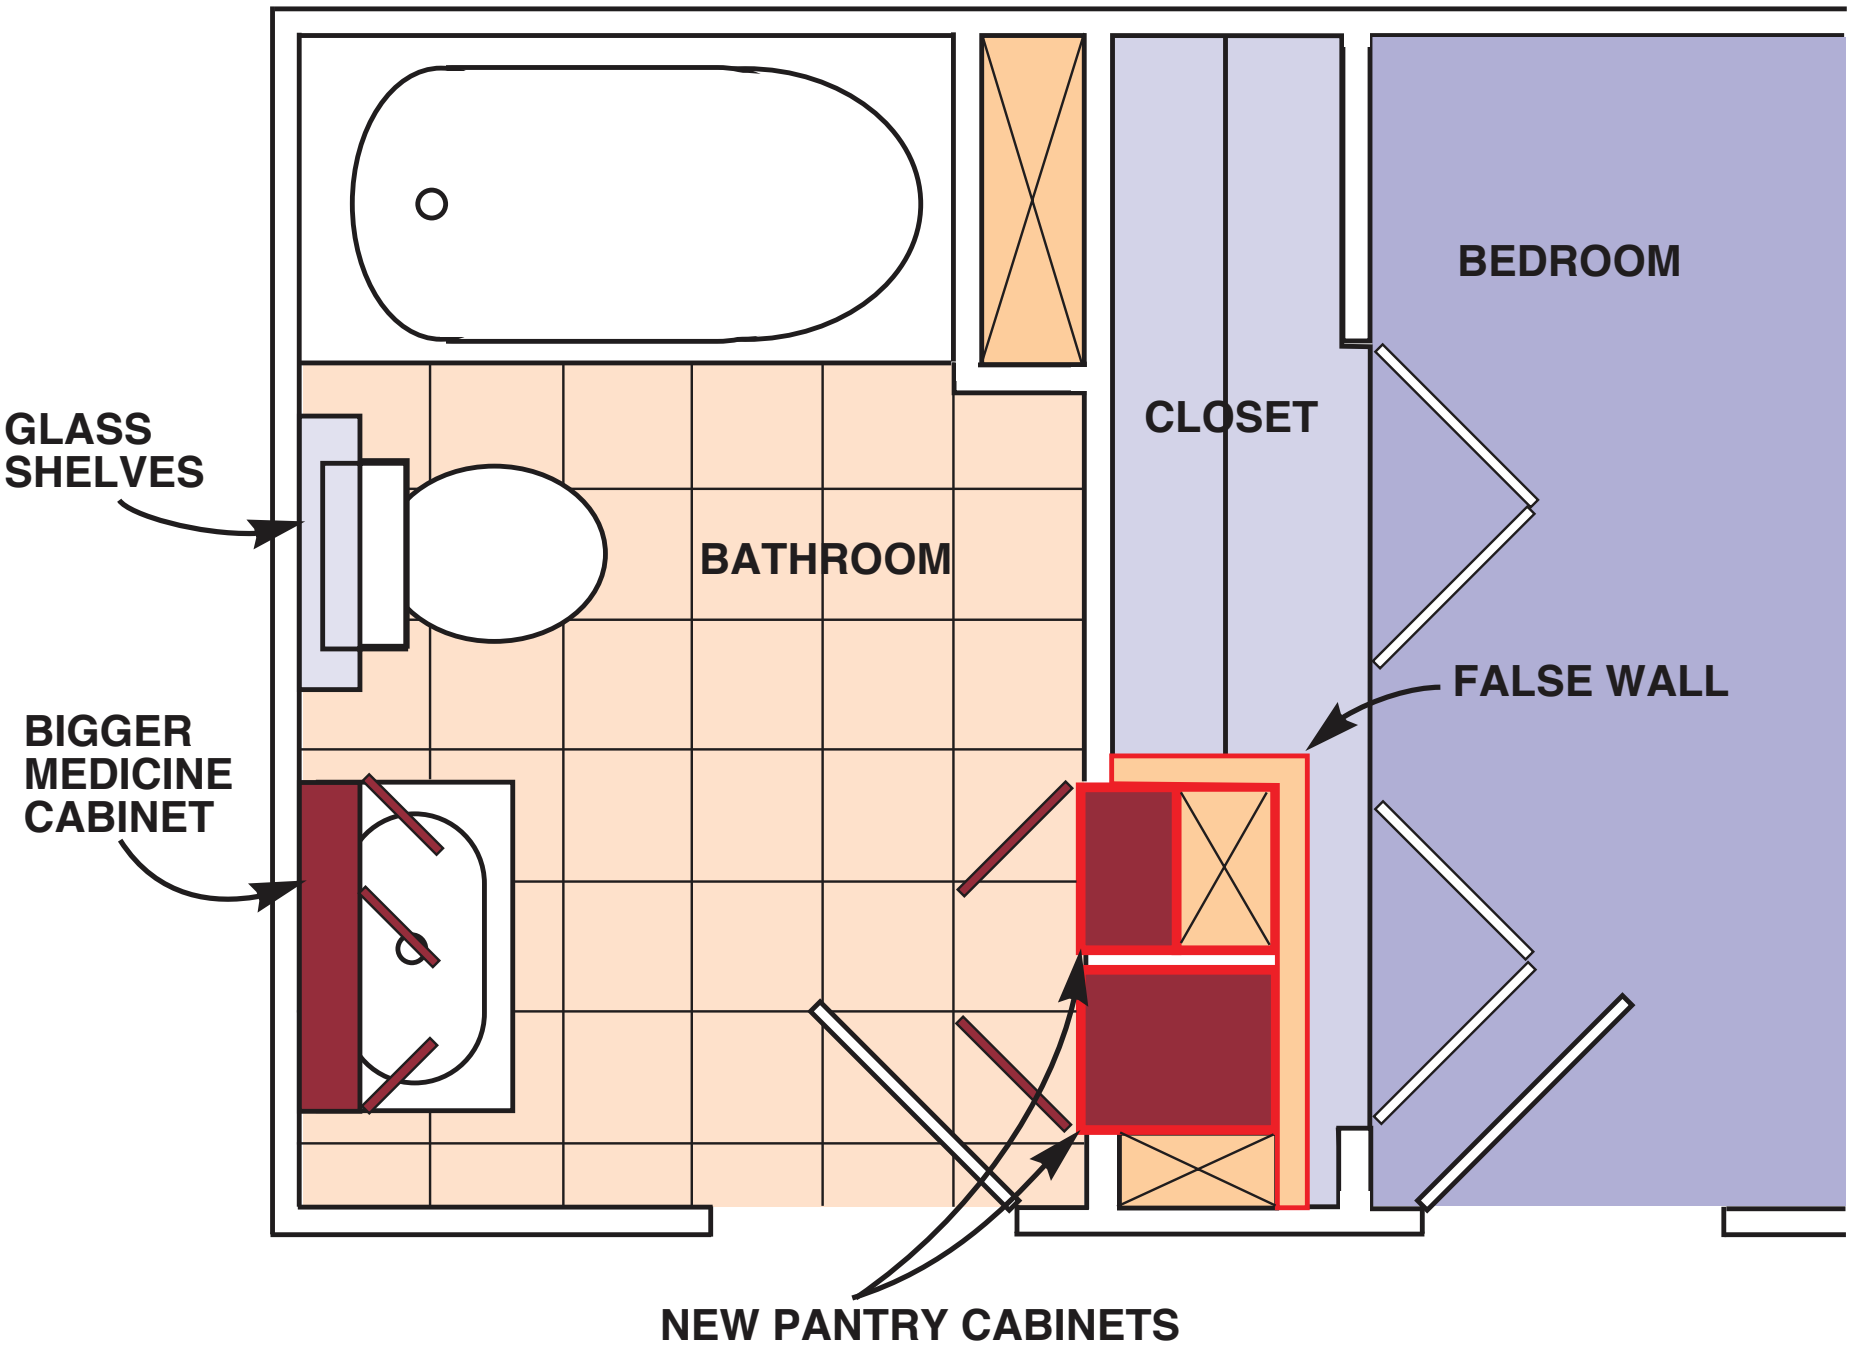
GLASS SHELVES
BIGGER MEDICINE CABINET
BATHROOM
CLOSET
BEDROOM
FALSE WALL
NEW PANTRY CABINETS