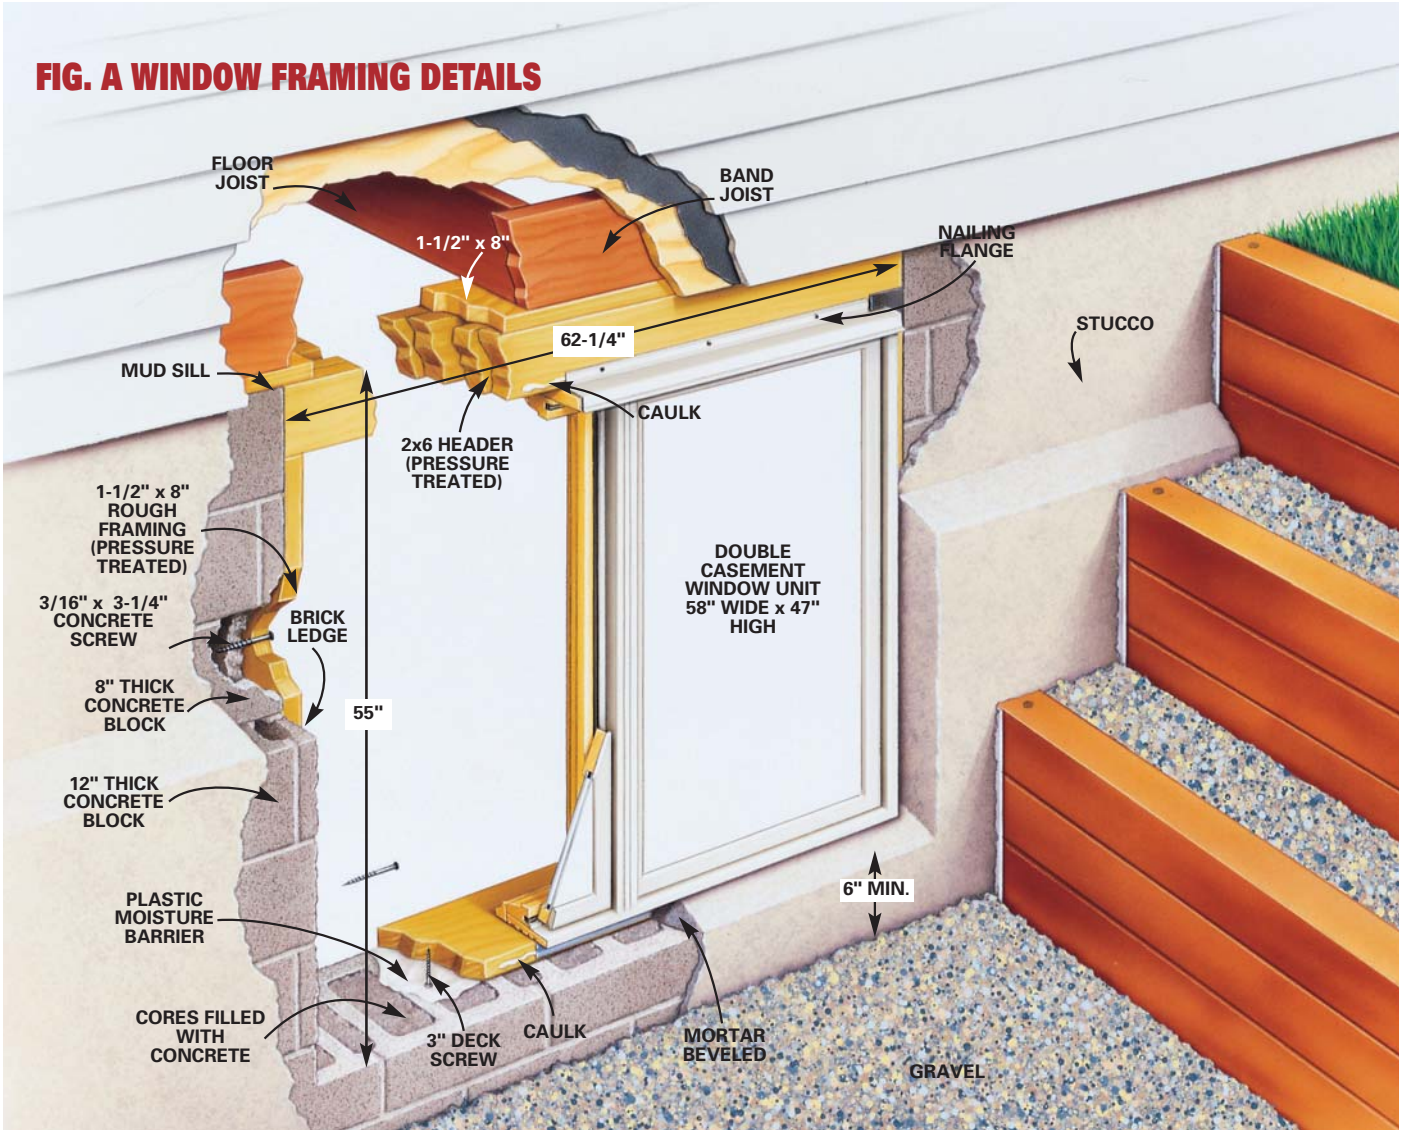FIG. A WINDOW FRAMING DETAILS